


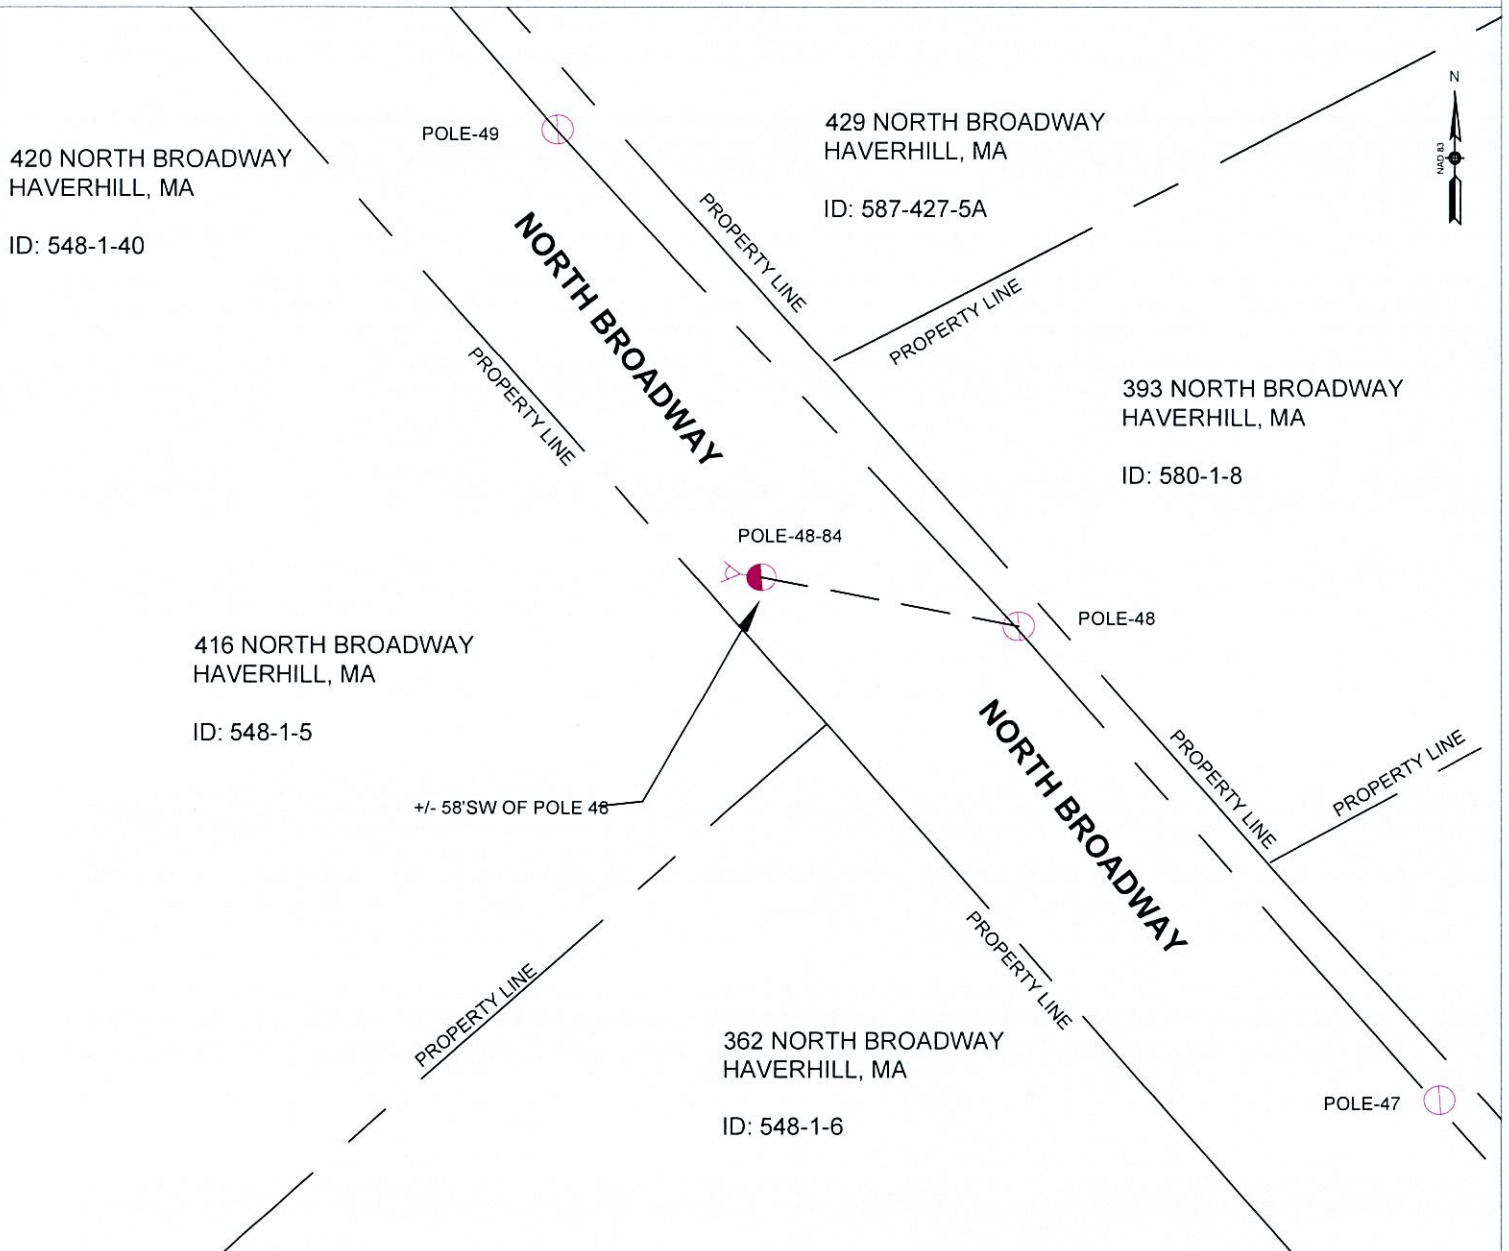

JOINT OWNED POLE PETITION

Existing OH utilities

Proposed Anchor and Anchor guy Location

Proposed J.O. Pole Locations

Existing J.O. Pole Locations

Proposed OH utilities

Nationalgrid to install Pole 48-84 and anchor/guy in the public way on North Broadway, new pole 48-84 to be located approximately +/-58' SW of existing pole 48. New pole 48-84 to provide utilities to new customer at 416 N. Broadway.

DISTANCES ARE APPROXIMATE

nationalgrid
And
Verizon New England, Inc.

Date: 8/26/2026

Work Request Number: 31355845

To Accompany Petition Dated:

To The: City Of Haverhill

For Proposed: J.O Pole: 48-84 Location: North Broadway